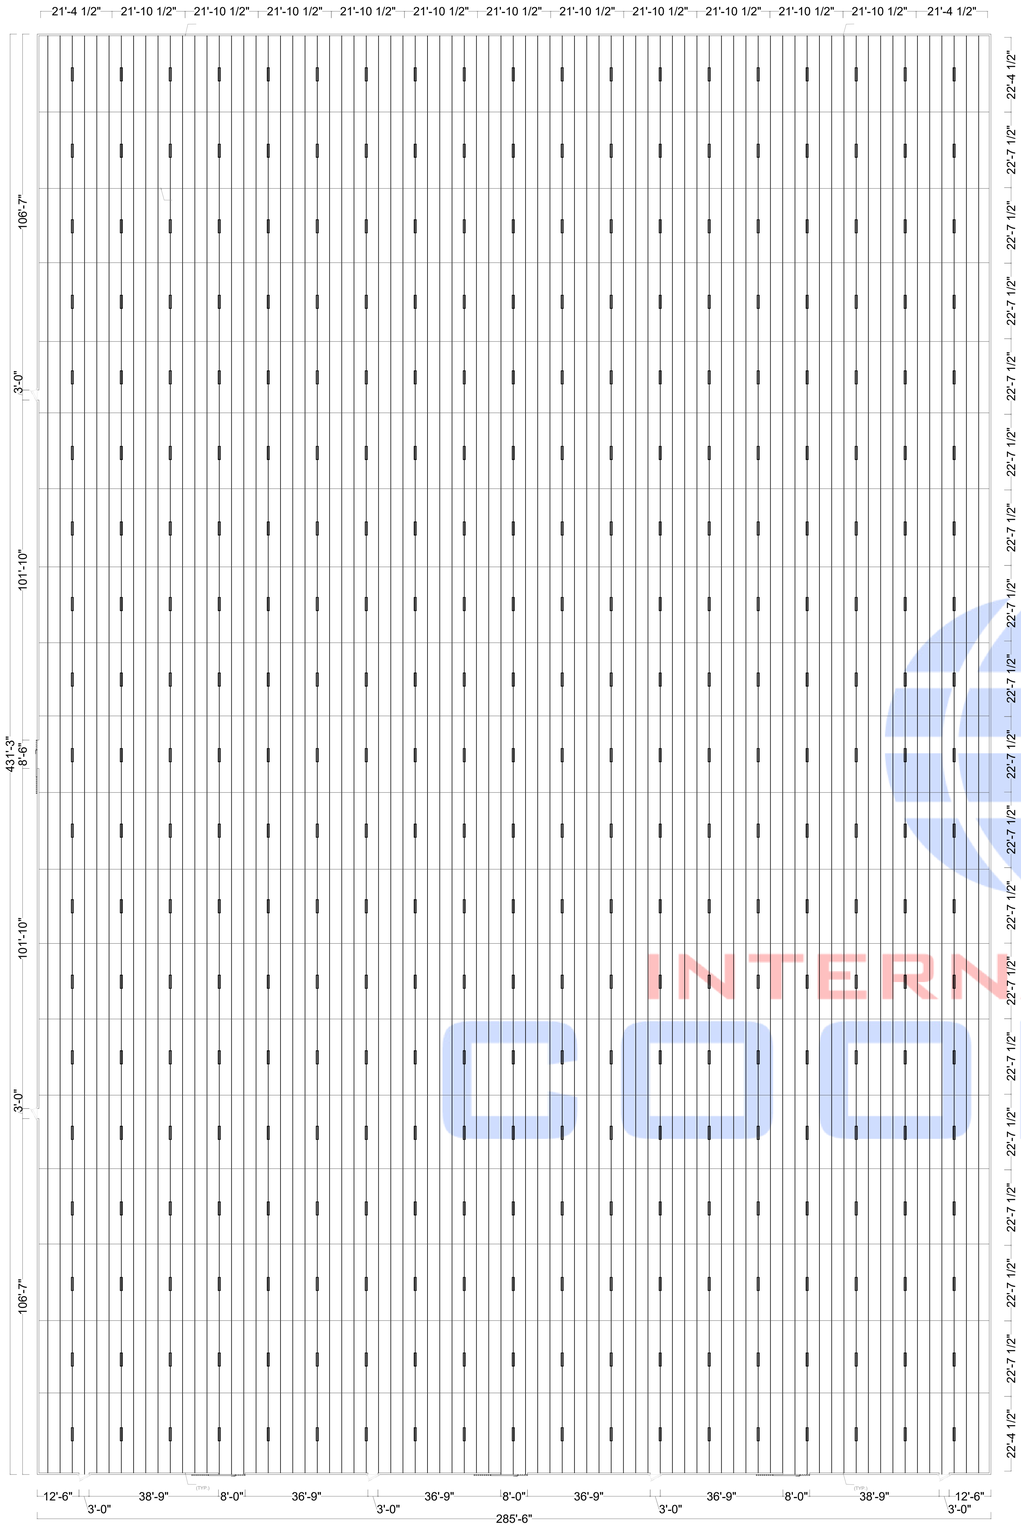

1 FLOOR AND CEILING PLAN
SCALE: 1/8" = 1'-0"

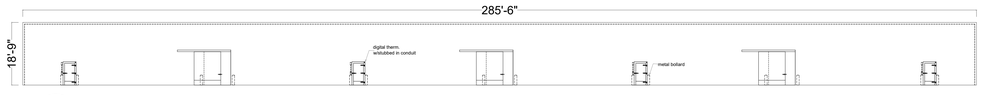

2 FRONT ELEVATION
SCALE: 1/8" = 1'-0"

NOTES - WALK IN FREEZER UNIT
CONSTRUCTION:

1. POLYURETHENE FOAM PANELS ; MODULAR CONSTRUCTION - ASTM E84 / UL723 INNER FOAM CORE
FLAME SPREAD - 25 OR LESS
SMOKE DEVELOPED - 450 OR LESS

2. LAG DOWN CEILING (FLAT CONNECTION TO WALLS)

3. 6" THICK WALL PANELS, 6" THICK CEILING PANELS. - #1

PANEL
FINISHES:

4. WALL INT: GALVANIZED PAINTED - WHITE

5. WALL EXT: GALVANIZED PAINTED - WHITE

6. CEILING: GALVANIZED - 26GA - WHITE

SPRINKLER SYSTEM ARE REQUIRED AND
ARE UNDER SEPERATE PERMIT

DOOR:

(4) 36"X78" LEFT/RIGHT OPENING FREEZER DOOR
BRUSHED CHROME HARDWARE
DEADBOLT LOCKING HANDLE
INSIDE SAFETY RELEASE

(2) 96"X120" LEFT/RIGHT OPENING SLIDING DROPTRAC HEAVY DUTY FREEZER DOOR WITH FLOOR GUIDE AND BACKUP
ZINK PLATED HARDWARE

ALL RIGHTS RESERVED.
THE DRAWINGS AND IDEAS REPRESENTED HEREIN ARE THE SOLE PROPERTY OF INTERNATIONAL COOLERS LLC.

NO PART OF THIS DOCUMENT MAY BE REPRODUCED, DISTRIBUTED, OR TRANSMITTED IN ANY FORM OR BY ANY MEANS, IN WHOLE OR IN PART, WITHOUT PRIOR WRITTEN CONSENT BY INTERNATIONAL COOLERS LLC.

NOTE

THE DRAWINGS PRESENTED ARE PRELIMINARY AND INTENDED FOR REFERENCE ONLY. ALL DIMENSIONS AND SPECIFICATIONS ARE APPROXIMATE AND MAY DIFFER FROM THOSE INDICATED IN THE FINAL CONSTRUCTION DRAWINGS.
IT IS ESSENTIAL TO VERIFY ALL MEASUREMENTS AND DETAILS WITH THE OFFICIAL CONSTRUCTION DOCUMENTS BEFORE PROCEEDING. THE ACCURACY AND COMPLETENESS OF THESE PRELIMINARY DRAWINGS CANNOT BE GUARANTEED, AND THEY SHOULD NOT BE USED FOR CONSTRUCTION OR FABRICATION PURPOSES.
PLEASE NOT THAT THE PRODUCT IS INTENDED FOR INDOOR APPLICATION ON;LY. INTERNATIONAL COOLERS IS NOT RESPONSIBLE FOR ANY DAMAGE CAUSED DUE TO IMPROPER USE OR INSTALLATION IN UNSUITABLE ENVIRONMENTS.

ACCEPTED - SIGNED AND RETURNED TO
documents@internationalcoolers.com

REVISED - SIGNED AND RETURNED TO
documents@internationalcoolers.com

THE CUST9OMER HAS READ AND ACCEPTED
ALL TERMS AND CONDITIONS AS STARTED
ON THE IN INTERNATIONAL COOLERS WEBSITE
AS LISTED BELOW
https: / / internationalcoolers,com/warranty- terms- coditions

CLIENT NAME

DRAWING
TITLE:

431'3" X 285'6" X 18'9" WALK IN FREEZER

PROJECT NO.
6114

DATE
08/01/2025

INTERNATIONAL COOLERS™

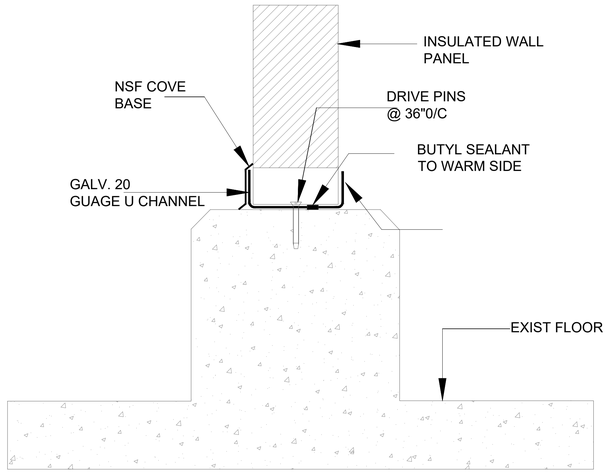

1 COOLER WALL ON SURB
SCALE: NTS

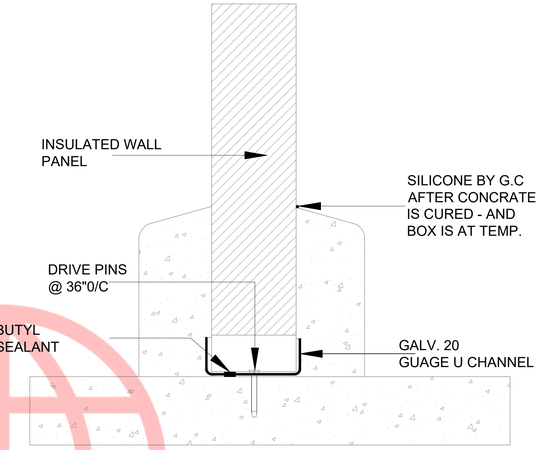

2 COOLER WALL SURB APPLICATION
SCALE: NTS

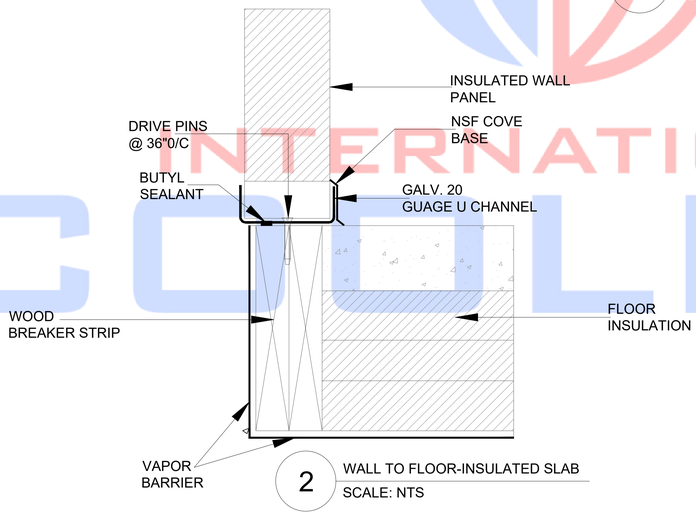

2 WALL TO FLOOR-INSULATED SLAB
SCALE: NTS

ALL RIGHTS RESERVED.
THE DRAWINGS AND IDEAS REPRESENTED HEREIN ARE THE SOLE PROPERTY OF INTERNATIONAL COOLERS LLC.

NO PART OF THIS DOCUMENT MAY BE REPRODUCED, DISTRIBUTED, OR TRANSMITTED IN ANY FORM OR BY ANY MEANS, IN WHOLE OR IN PART, WITHOUT PRIOR WRITTEN CONSENT BY INTERNATIONAL COOLERS LLC.

NOTE

THE DRAWINGS PRESENTED ARE PRELIMINARY AND INTENDED FOR REFERENCE ONLY. ALL DIMENSIONS AND SPECIFICATIONS ARE APPROXIMATE AND MAY DIFFER FROM THOSE INDICATED IN THE FINAL CONSTRUCTION DRAWINGS.
IT IS ESSENTIAL TO VERIFY ALL MEASUREMENTS AND DETAILS WITH THE OFFICIAL CONSTRUCTION DOCUMENTS BEFORE PROCEEDING. THE ACCURACY AND COMPLETENESS OF THESE PRELIMINARY DRAWINGS CANNOT BE GUARANTEED, AND THEY SHOULD NOT BE USED FOR CONSTRUCTION OR FABRICATION PURPOSES.
PLEASE NOT THAT THE PRODUCT IS INTENDED FOR INDOOR APPLICATION ON;LY. INTERNATIONAL COOLERS IS NOT RESPONSIBLE FOR ANY DAMAGE CAUSED DUE TO IMPROPER USE OR INSTALLATION IN UNSUITABLE ENVIRONMENTS.

ACCEPTED - SIGNED AND RETURNED TO
documents@internationalcoolers.com

REVISED - SIGNED AND RETURNED TO
documents@internationalcoolers.com

THE CUST9OMER HAS READ AND ACCEPTED
ALL TERMS AND CONDITIONS AS STARTED
ON THE IN INTERNATIONAL COOLERS WEBSITE
AS LISTED BELOW
https: / / internationalcoolers,com/warranty- terms- coditions

CLIENT NAME

DRAWING
TITLE:

WALL TO CURB CONNECTION

PROJECT NO.
6114

DATE
08/01/2025

INTERNATIONAL COOLERS™