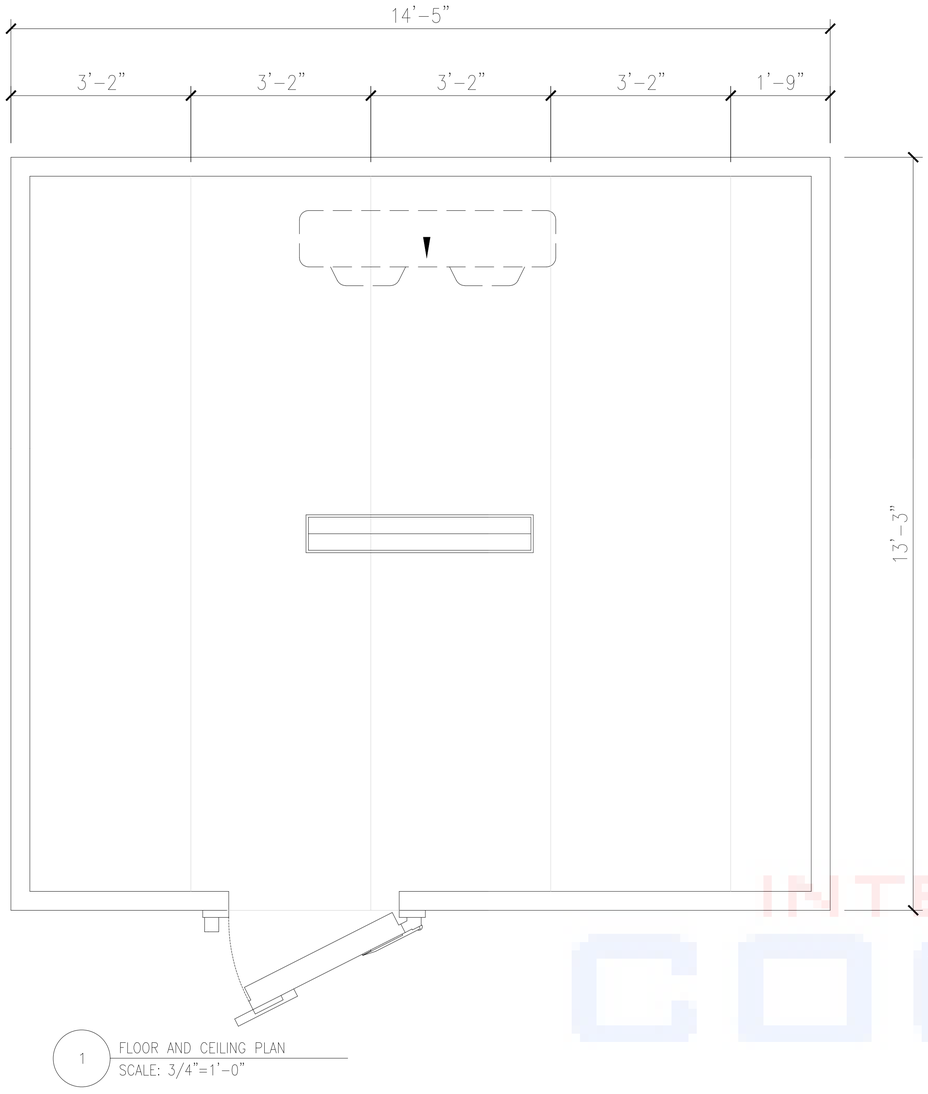

1 FLOOR AND CEILING PLAN
SCALE: 3/4"=1'-0"

NOTES – WALK IN COOLER UNIT CONSTRUCTION:

1. POLYURETHENE FOAM PANELS ; MODULAR CONSTRUCTION – ASTM E84/UL723 INNER FOAM CORE
   FLAME SPREAD – 25 OR LESS
   SMOKE DEVELOPED – 450 OR LESS
2. LAG DOWN CEILING (FLAT CONNECTION TO WALLS)
3. 4" THICK WALL PANELS, 4" THICK CEILING PANELS.

PANEL FINISHES:

4. WALL INT: GALVANIZED–26GA–WHITE
5. WALL EXT: GALVANIZED –26A–WHITE
6. CEILING: GALVANIZED–26GA–WHITE

DOOR:

(1) 36"X78" LEFT OPENING COOLER DOOR
BRUSHED CHROME HARDWARE
DEADBOLT LOCKING HANDLE
INSIDE SAFETY RELEASE

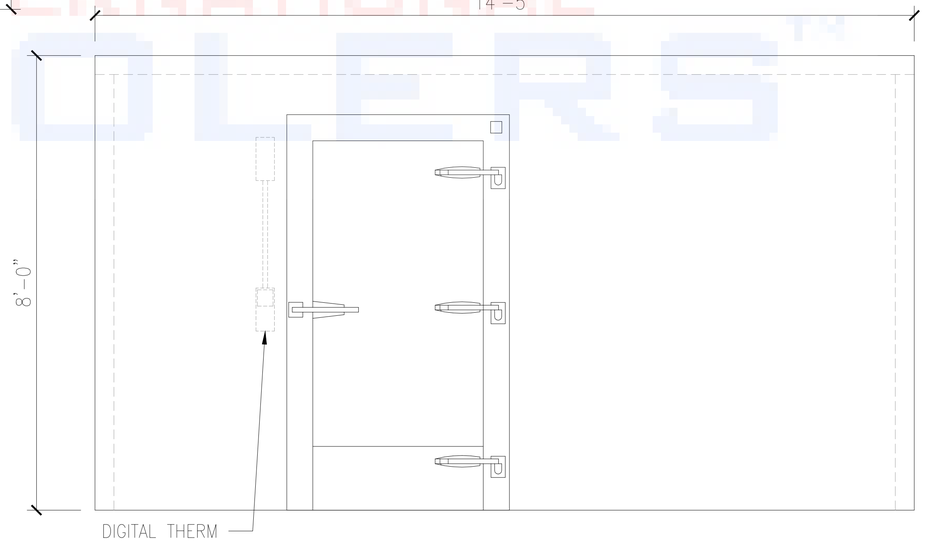

2 FRONT ELEVATION
SCALE: 3/4"=1'-0"

ALL RIGHTS RESERVED.
THE DRAWINGS AND IDEAS REPRESENTED HEREIN ARE THE SOLE PROPERTY OF INTERNATIONAL COOLERS LLC.
NO PART OF THIS DOCUMENT MAY BE REPRODUCED, DISTRIBUTED, OR TRANSMITTED IN ANY FORM OR BY ANY MEANS, IN WHOLE OR IN PART, WITHOUT PRIOR WRITTEN CONSENT BY INTERNATIONAL COOLERS LLC.

NOTE :

THE DRAWINGS PRESENTED ARE PRELIMINARY AND INTENDED FOR REFERENCE ONLY. ALL DIMENSIONS AND SPECIFICATIONS ARE APPROXIMATE AND MAY DIFFER FROM THOSE INDICATED IN THE FINAL CONSTRUCTION DRAWINGS. IT IS ESSENTIAL TO VERIFY ALL MEASUREMENTS AND DETAILS WITH THE OFFICIAL CONSTRUCTION DOCUMENTS BEFORE PROCEEDING. THE ACCURACY AND COMPLETENESS OF THESE PRELIMINARY DRAWINGS CANNOT BE GUARANTEED, AND THEY SHOULD NOT BE USED FOR CONSTRUCTION OR FABRICATION PURPOSES.

PLEASE NOTE THAT THE PRODUCT IS INTENDED FOR INDOOR APPLICATIONS ONLY. INTERNATIONAL COOLERS IS NOT RESPONSIBLE FOR ANY DAMAGE CAUSED DUE TO IMPROPER USE OR INSTALLATION IN UNSUITABLE ENVIRONMENTS.

ACCEPTED – SIGNED AND RETURNED TO
documents@internationalcoolers.com

REVISED – SIGNED AND RETURNED TO
documents@internationalcoolers.com

THE CUSTOMER HAS READ AND ACCEPTED ALL TERMS AND CONDITIONS AS STATED ON THE INTERNATIONAL COOLERS WEBSITE AS LISTED BELOW
https://internationalcoolers.com/warranty-terms-conditions

CLIENT NAME:
REF#30980

DRAWING TITLE:

14'5" X 13'3" X 8'0" WALK IN COOLER

PROJECT NO.
30980

DATE:
06/23/2025

INTERNATIONAL COOLERS™