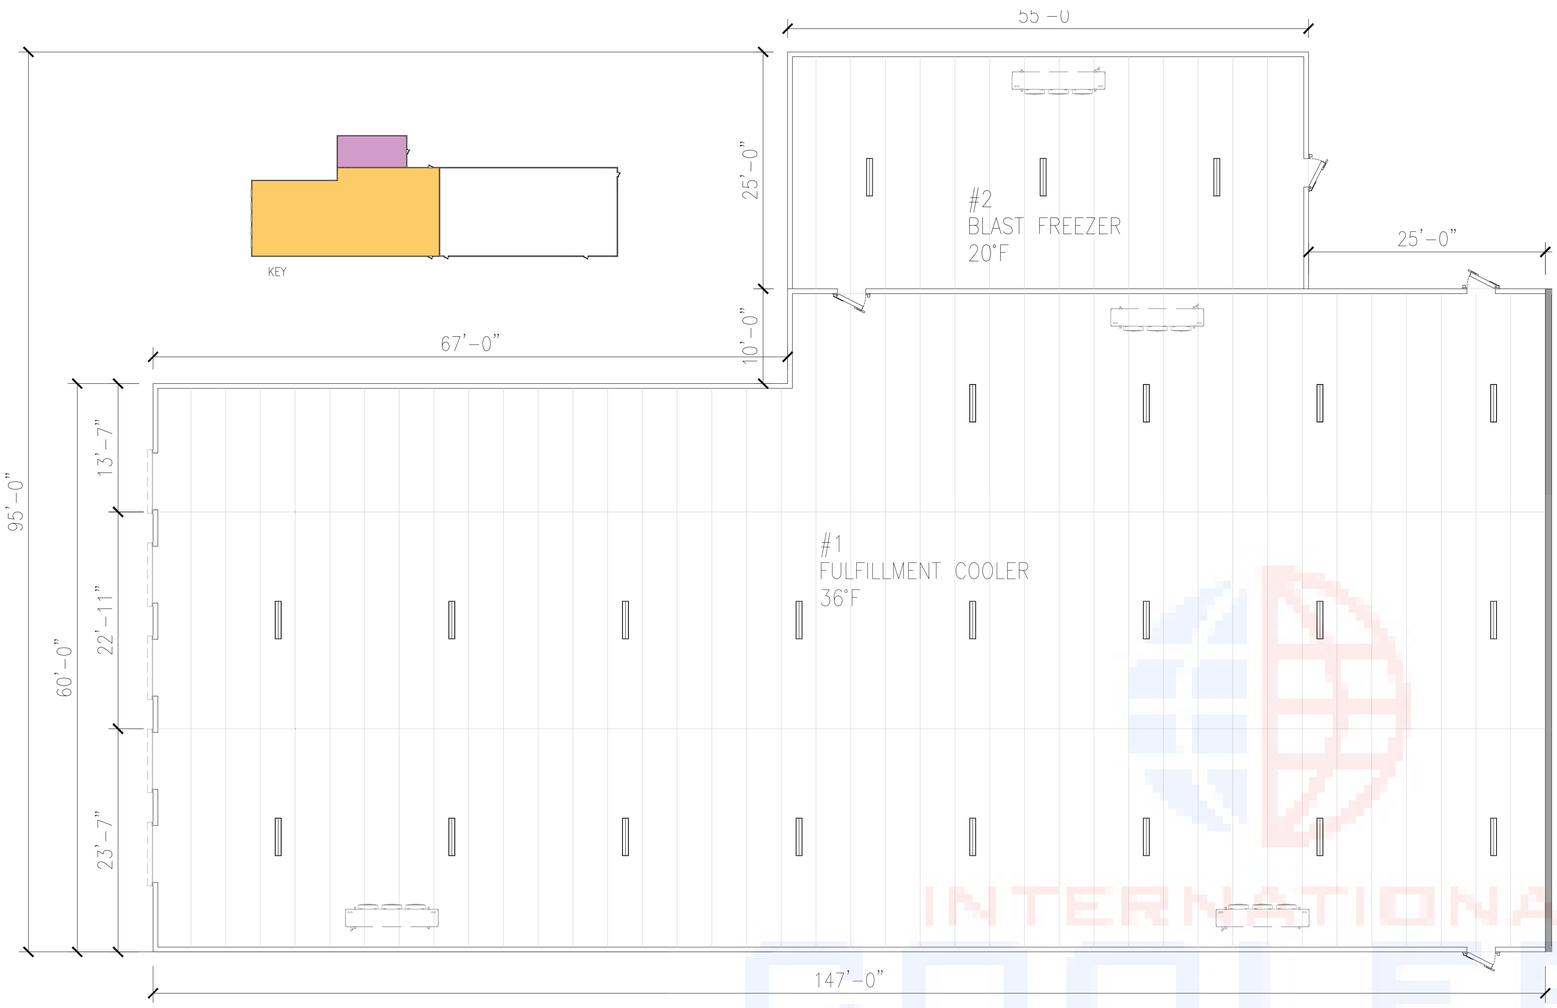

1 FLOOR AND CEILING PLAN
SCALE: 1/8"=1'-0"

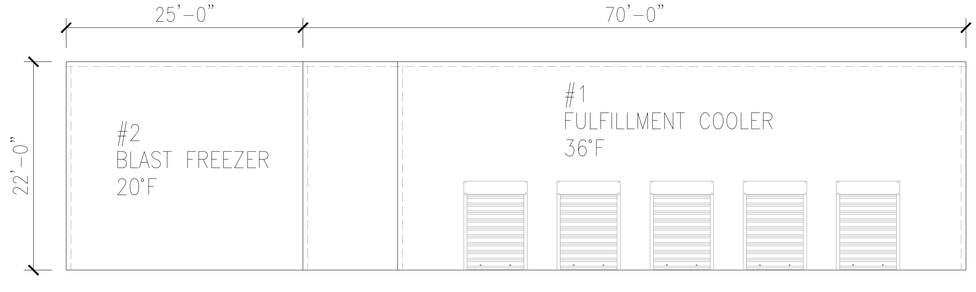

2 FRONT ELEVATION
SCALE: 1/8"=1'-0"

NOTES – WALK IN COMBO UNIT CONSTRUCTION:

1. POLYURETHENE FOAM PANELS; MODULAR CONSTRUCTION
   ASTM E84/UL723 INNER FOAM CORE
   FLAME SPREAD – 25 OR LESS
   SMOKE DEVELOPED – 450 OR LESS
2. LAG DOWN CEILING (FLAT CONNECTION TO WALLS)
3. 6" THICK WALL PANELS, 6" THICK CEILING PANELS. #1
4. 6" THICK WALL PANELS, 6" THICK CEILING PANELS. #2

PANEL FINISHES:

5. WALL INT: GALVANIZED–26GA–WHITE
6. WALL EXT: GALVANIZED –26A–WHITE
7. CEILING: GALVANIZED–26GA–WHITE

DOOR:

(2) 36"X78" RIGHT OPENING FREEZER DOOR
BRUSHED CHROME HARDWARE
DEADBOLT LOCKING HANDLE
INSIDE SAFETY RELEASE

(2) 36"X78" RIGHT OPENING COOLER DOOR
BRUSHED CHROME HARDWARE
DEADBOLT LOCKING HANDLE
INSIDE SAFETY RELEASE

(5) 6'X8' ROLL UP DOCK DOOR
ALUMINUM FRAME
INTELLI–DRIVE OPERATOR
SINGLE PHASE
STANDARD TRACKS
ANTI–STATIC FABRIC–WHITE

ACCESSORIES:

(23) 4FT LED VAPOR LIGHT
(4) TM–00 THERMOMETER
(1) PRESSURE RELIEF PORT

ALL RIGHTS RESERVED.
THE DRAWINGS AND IDEAS REPRESENTED HEREIN ARE THE SOLE PROPERTY OF INTERNATIONAL COOLERS LLC.
NO PART OF THIS DOCUMENT MAY BE REPRODUCED, DISTRIBUTED, OR TRANSMITTED IN ANY FORM OR BY ANY MEANS, IN WHOLE OR IN PART, WITHOUT PRIOR WRITTEN CONSENT BY INTERNATIONAL COOLERS LLC.

NOTE :
THE DRAWINGS PRESENTED ARE PRELIMINARY AND INTENDED FOR REFERENCE ONLY. ALL DIMENSIONS AND SPECIFICATIONS ARE APPROXIMATE AND MAY DIFFER FROM THOSE INDICATED IN THE FINAL CONSTRUCTION DRAWINGS. IT IS ESSENTIAL TO VERIFY ALL MEASUREMENTS AND DETAILS WITH THE OFFICIAL CONSTRUCTION DOCUMENTS BEFORE PROCEEDING. THE ACCURACY AND COMPLETENESS OF THESE PRELIMINARY DRAWINGS CANNOT BE GUARANTEED, AND THEY SHOULD NOT BE USED FOR CONSTRUCTION OR FABRICATION PURPOSES.

ACCEPTED – SIGNED AND RETURNED TO
documents@internationalcoolers.com

REVISED – SIGNED AND RETURNED TO
documents@internationalcoolers.com

THE CUSTOMER HAS READ AND ACCEPTED ALL TERMS AND CONDITIONS AS STATED ON THE INTERNATIONAL COOLERS WEBSITE AS LISTED BELOW
https://internationalcoolers.com/warranty-terms-conditions

CLIENT NAME

DRAWING TITLE:

147'0" X 95'0" X 22'0" WALK IN COMBO

PROJECT NO.
31292

DATE:
11/12/2025

INTERNATIONAL COOLERS™

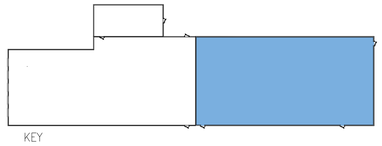

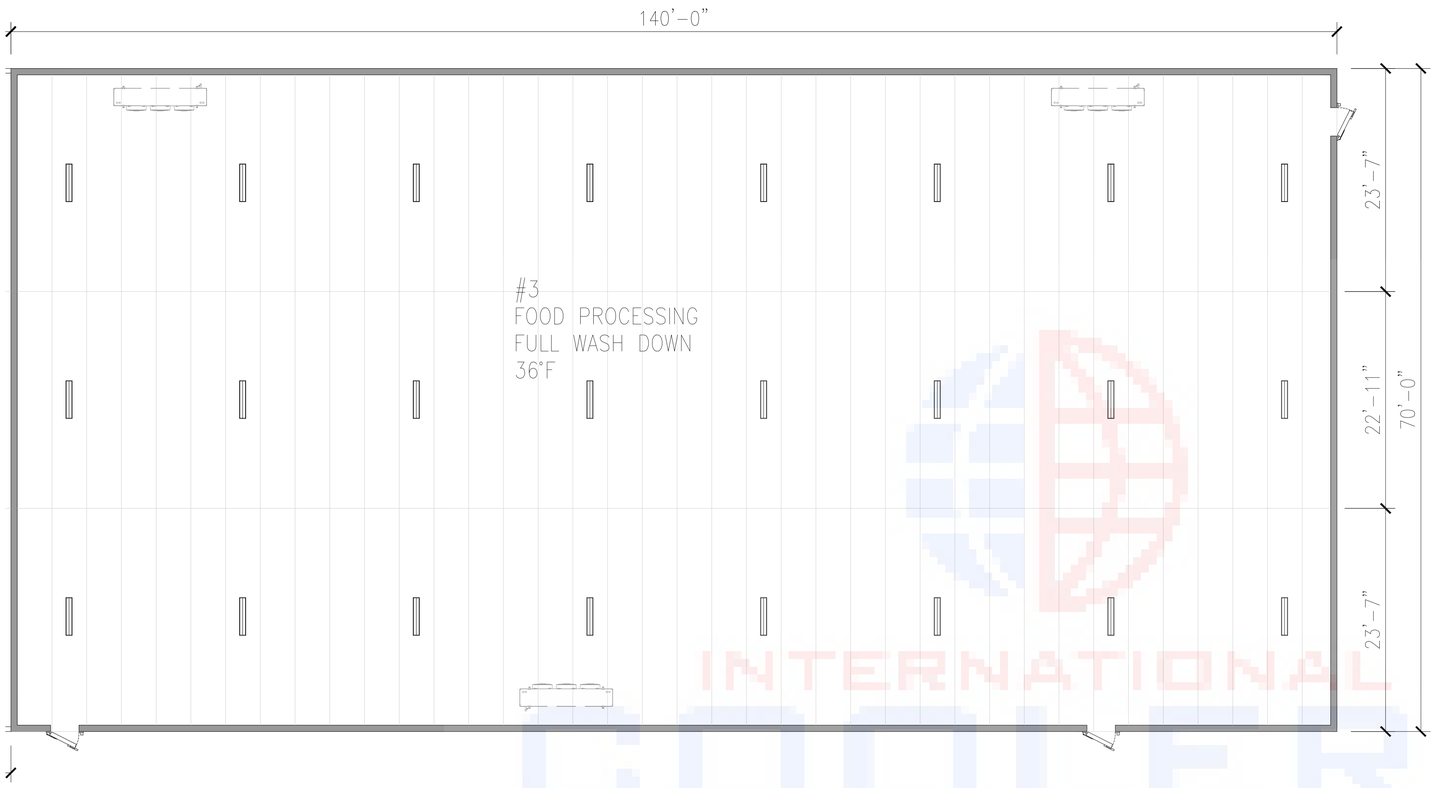

1 FLOOR AND CEILING PLAN
SCALE: 1/8"=1'-0"

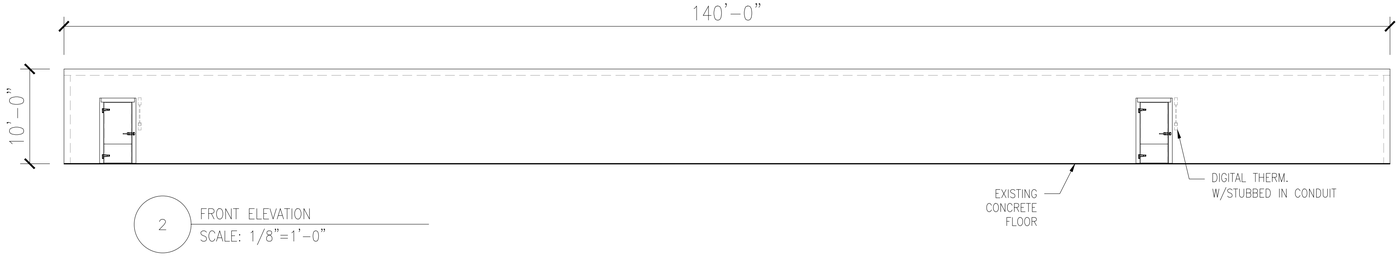

2 FRONT ELEVATION
SCALE: 1/8"=1'-0"

NOTES – WALK IN COOLER UNIT
CONSTRUCTION:

1. POLYURETHENE FOAM CAM LOCK PANELS ; MODULAR CONSTRUCTION – ASTM E84/UL723 INNER FOAM CORE
   FLAME SPREAD – 25 OR LESS
   SMOKE DEVELOPED – 450 OR LESS
2. CAM DOWN CEILING (FLAT CONNECTION TO WALLS)
3. 8" THICK WALL PANELS, 8" THICK CEILING PANELS.

PANEL FINISHES:

4. WALL INT: 304 STAINLESS STEEL–SILVER
5. WALL EXT: EMBOSSED ALUMINUM–SILVER
6. CEILING: 304 STAINLESS STEEL–SILVER

DOOR:

(3) 36"X78" RIGHT OPENING HEAVY DUTY STAINLESS STEEL DOOR
BRUSHED CHROME HARDWARE
DEADBOLT LOCKING HANDLE
INSIDE SAFETY RELEASE

ACCESSORIES:

(24) 4FT LED VAPOR LIGHT; WATERPROOF
(3) TM–00 THERMOMETER
(1) PRESSURE RELIEF PORT

OWNER'S SCOPE
FLOOR DRAINAGE, EPOXY OR URETHANE COATING FOR WATERPROOFING AND SLIP RESISTANCE.

ALL RIGHTS RESERVED.
THE DRAWINGS AND IDEAS REPRESENTED HEREIN ARE THE SOLE PROPERTY OF INTERNATIONAL COOLERS LLC.
NO PART OF THIS DOCUMENT MAY BE REPRODUCED, DISTRIBUTED, OR TRANSMITTED IN ANY FORM OR BY ANY MEANS, IN WHOLE OR IN PART, WITHOUT PRIOR WRITTEN CONSENT BY INTERNATIONAL COOLERS LLC.

NOTE :
THE DRAWINGS PRESENTED ARE PRELIMINARY AND INTENDED FOR REFERENCE ONLY. ALL DIMENSIONS AND SPECIFICATIONS ARE APPROXIMATE AND MAY DIFFER FROM THOSE INDICATED IN THE FINAL CONSTRUCTION DRAWINGS. IT IS ESSENTIAL TO VERIFY ALL MEASUREMENTS AND DETAILS WITH THE OFFICIAL CONSTRUCTION DOCUMENTS BEFORE PROCEEDING. THE ACCURACY AND COMPLETENESS OF THESE PRELIMINARY DRAWINGS CANNOT BE GUARANTEED, AND THEY SHOULD NOT BE USED FOR CONSTRUCTION OR FABRICATION PURPOSES.

ACCEPTED – SIGNED AND RETURNED TO
documents@internationalcoolers.com

REVISED – SIGNED AND RETURNED TO
documents@internationalcoolers.com

THE CUSTOMER HAS READ AND ACCEPTED ALL TERMS AND CONDITIONS AS STATED ON THE INTERNATIONAL COOLERS WEBSITE AS LISTED BELOW
https://internationalcoolers.com/warranty-terms-conditions

CLIENT NAME

DRAWING TITLE:

140'0" X 70'0" X 10'0" WASH DOWN COOLER

PROJECT NO.
31292

DATE:
11/05/2025

INTERNATIONAL COOLERS™