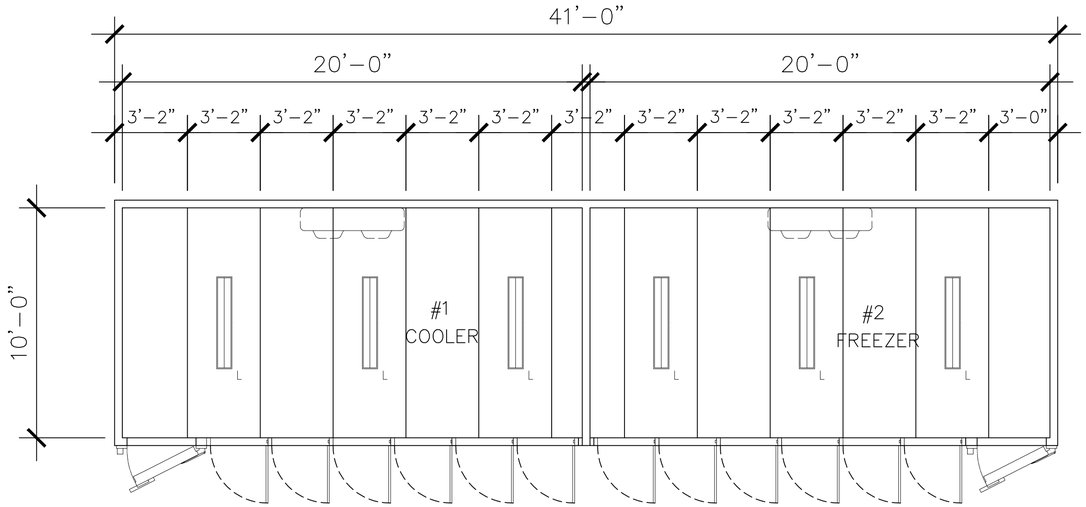

1 FLOOR AND CEILING PLAN
SCALE: 1/2"=1'–0"

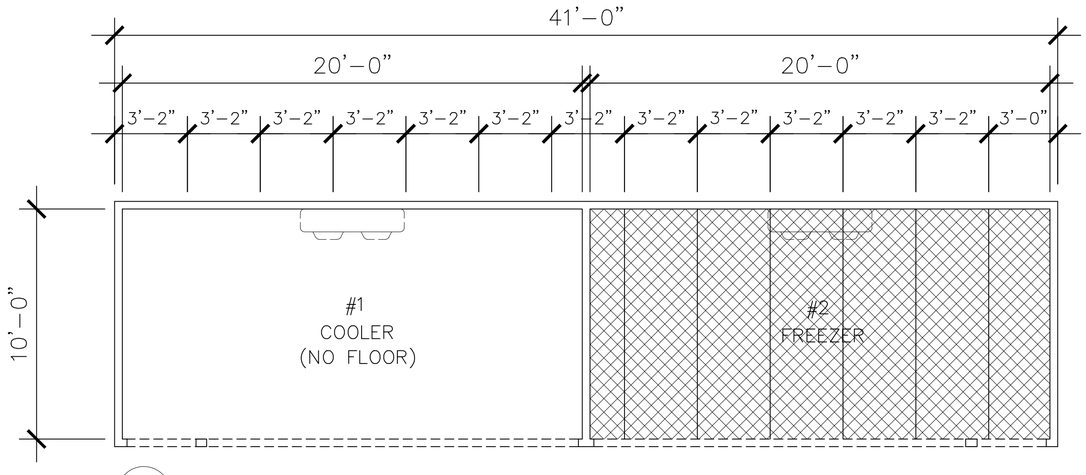

2 FLOORING PLAN
SCALE: 1/2"=1'–0"

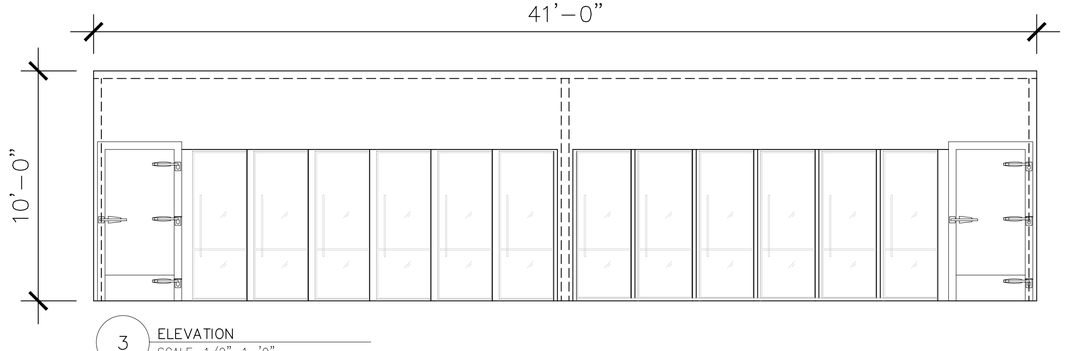

3 ELEVATION
SCALE: 1/2"=1'–0"

NOTES – WALK IN COMBO UNIT CONSTRUCTION:

1. POLYURETHENE FOAM PANELS; MODULAR CONSTRUCTION
2. LAG DOWN CEILING (FLAT CONNECTION TO WALLS)
3. 5" THICK WALL PANELS, 5" THICK CEILING PANELS – #2
4. 4" THICK WALL PANELS, 4" THICK CEILING PANELS – #1

PANEL FINISHES:

5. WALL INT: GALVANIZED–26GA–WHITE
6. WALL EXT: GALVANIZED–26GA–WHITE
7. CEILING: GALVANIZED–26GA–WHITE

FLOORING:

PREFAB FLAT INSULATED STEP UP FLOOR
WITH DIAMOND PLATE OVERLAY
GALVANIZED–26GA–WHITE

DOOR:

(1) 36"x78" LEFT OPENING COOLER DOOR (#1)
BRUSHED CHROME HARDWARE
DEADBOLT LOCKING HANDLE
INSIDE SAFETY RELEASE

(1) 36"x78" LEFT OPENING FREEZER DOOR (#2)
BRUSHED CHROME HARDWARE
DEADBOLT LOCKING HANDLE
INSIDE SAFETY RELEASE

(6) 30"x79" RIGHT OUT–SWING GLASS DOORS (#1)
WITH ALUMINUM ALLOY FRAME WITH FULL LENGTH BLACK
HANDLE AND LED LIGHTING, HEATED FRAMES AND TWO–PANE
GLASS WITH HEATERS, STOPPER, GASKET AND ACCESSORIES

(6) 30"x79" RIGHT OUT–SWING GLASS DOORS (#2)
WITH ALUMINUM ALLOY FRAME WITH FULL LENGTH BLACK
HANDLE AND LED LIGHTING, HEATED FRAMES AND TWO–PANE
GLASS WITH HEATERS, STOPPER, GASKET AND ACCESSORIES

ALL RIGHTS RESERVED.
THE DRAWINGS AND IDEAS REPRESENTED HEREIN ARE THE SOLE PROPERTY OF INTERNATIONAL COOLERS LLC.
NO PART OF THIS DOCUMENT MAY BE REPRODUCED, DISTRIBUTED, OR TRANSMITTED IN any FORM OR BY ANY MEANS, IN WHOLE OR IN PART, WITHOUT PRIOR WRITTEN CONSENT BY INTERNATIONAL COOLERS LLC.

CLIENT NAME:

DRAWING TITLE:

41'0" x 10'0" x 10'0"
WALK-IN COMBO UNIT

PROJECT NO.

SHEET NO.

DATE:
5/02/2023

INTERNATIONAL COOLERS